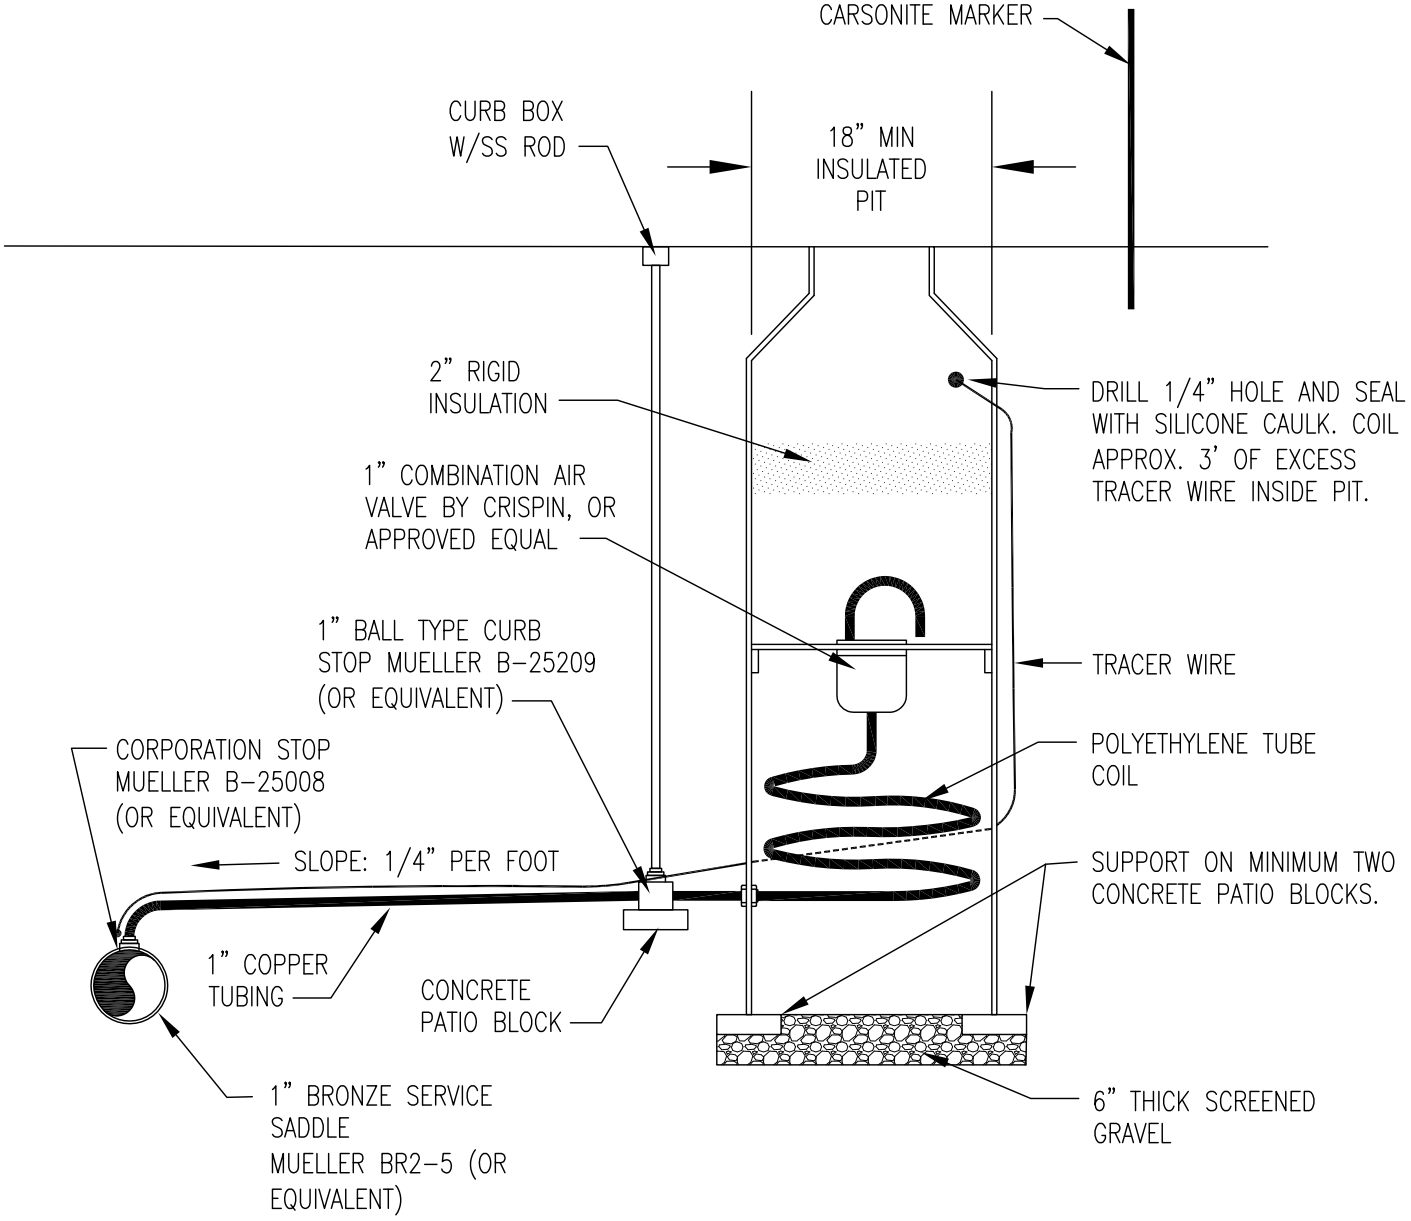

STETSON ENGINEERING, INC.
P.O. BOX 457
601 METZ DRIVE
GILLETTE, WY 82717
(307) 682-8936

WRIGHT WATER & SEWER DISTRICT
AIR VACUUM/AIR RELEASE ASSEMBLY

\\Fserver\CAD\2007\07-075 WWSD\dwg\STD DWGS.dwg, AV AR ASSEMBLY, 10/28/2009 11:19:58 AM